
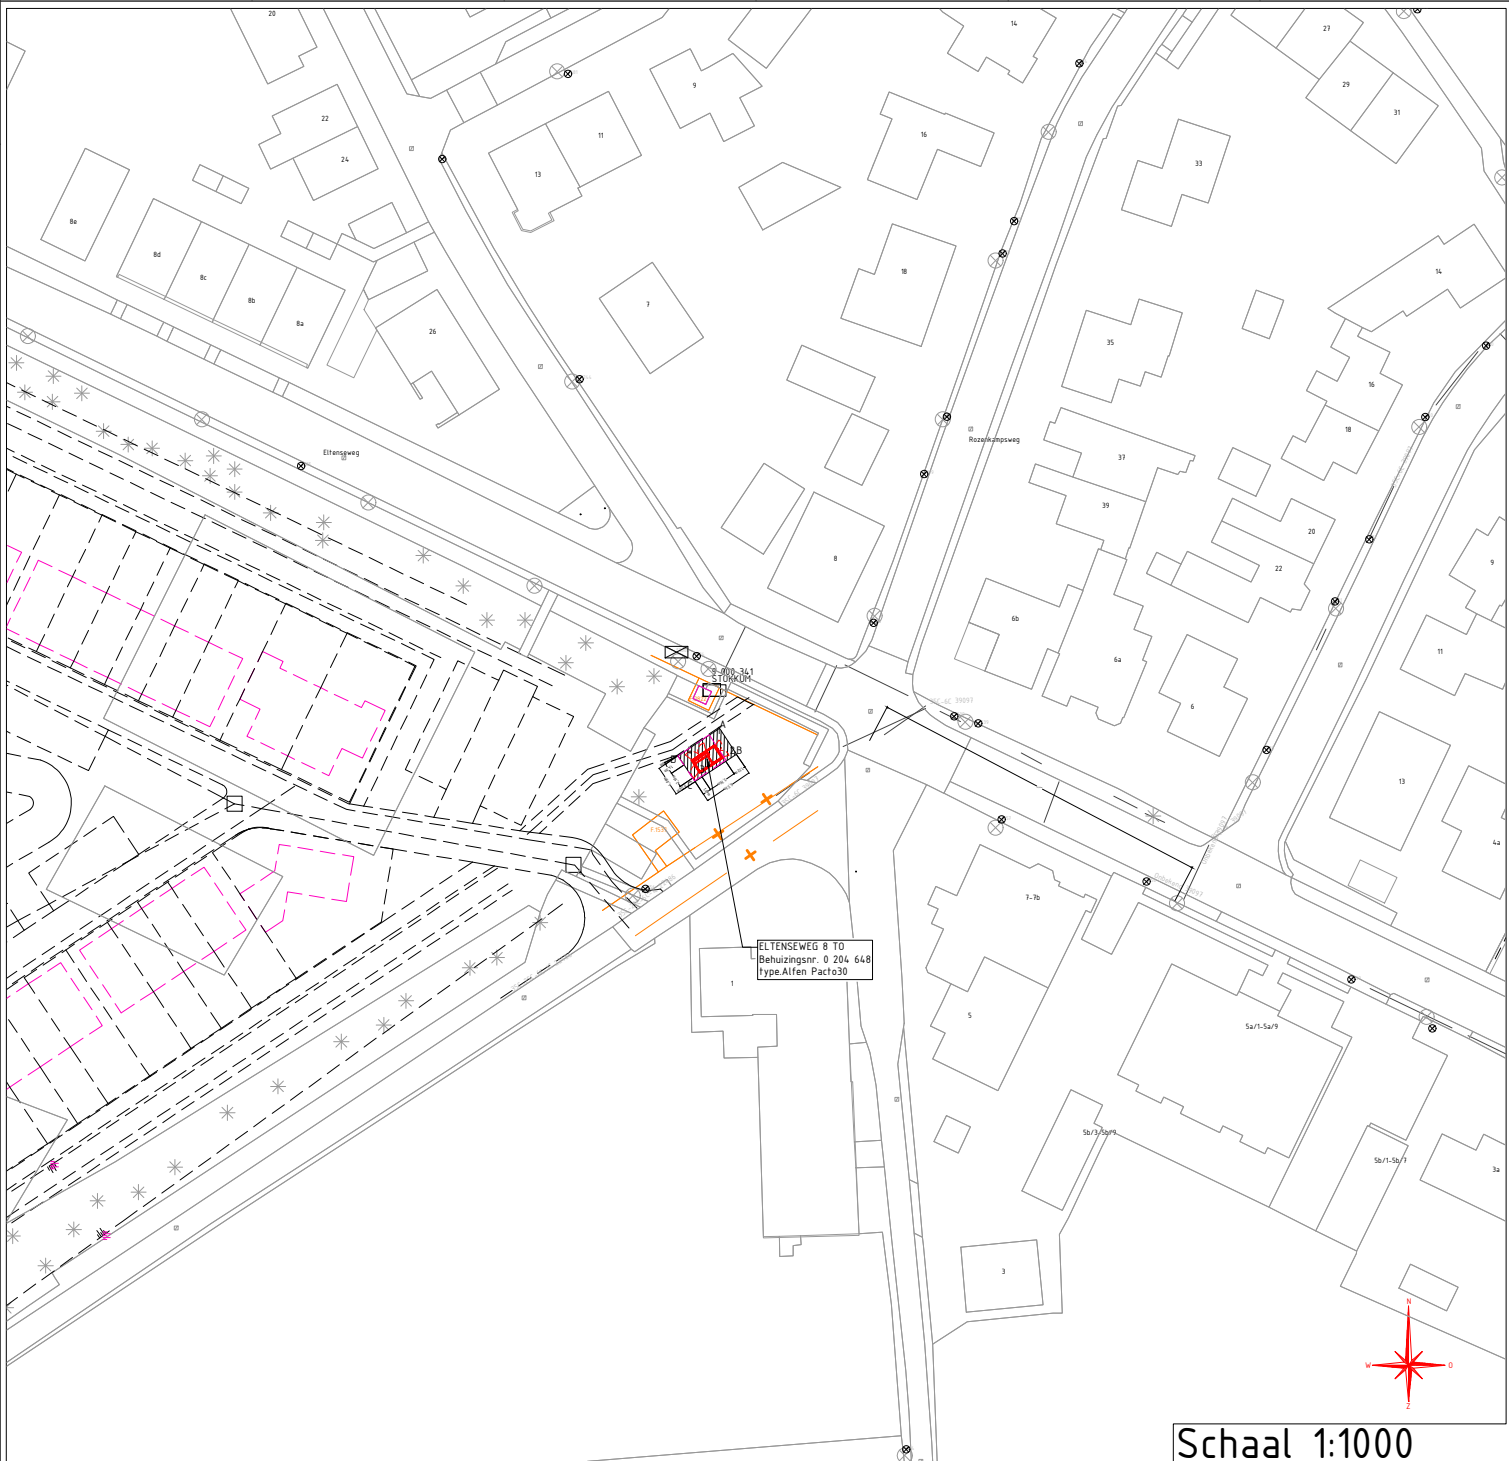


Z-Waarde: Huidig maaiveld is toekomstig maaiveld						Kadastrale Gemeente: 's-Heerenberg, Sectie: F, Perceel: ~~2823~~ 3017					
Coördinaten nieuw station						Coördinaten grond					
Hoekpunt 1:	X=212397.83	Y=432323.00	Hoekpunt 2:	X=212398.99	Y=432321.25	Hoekpunt A:	X=212398.47	Y=432325.14	Hoekpunt B:	X=212400.73	Y=432321.74
Hoekpunt 3:	X=212395.86	Y=432319.18	Hoekpunt 4:	X=212394.70	Y=432320.93	Hoekpunt C:	X=212395.25	Y=432318.11	Hoekpunt D:	X=212393.00	Y=432321.51

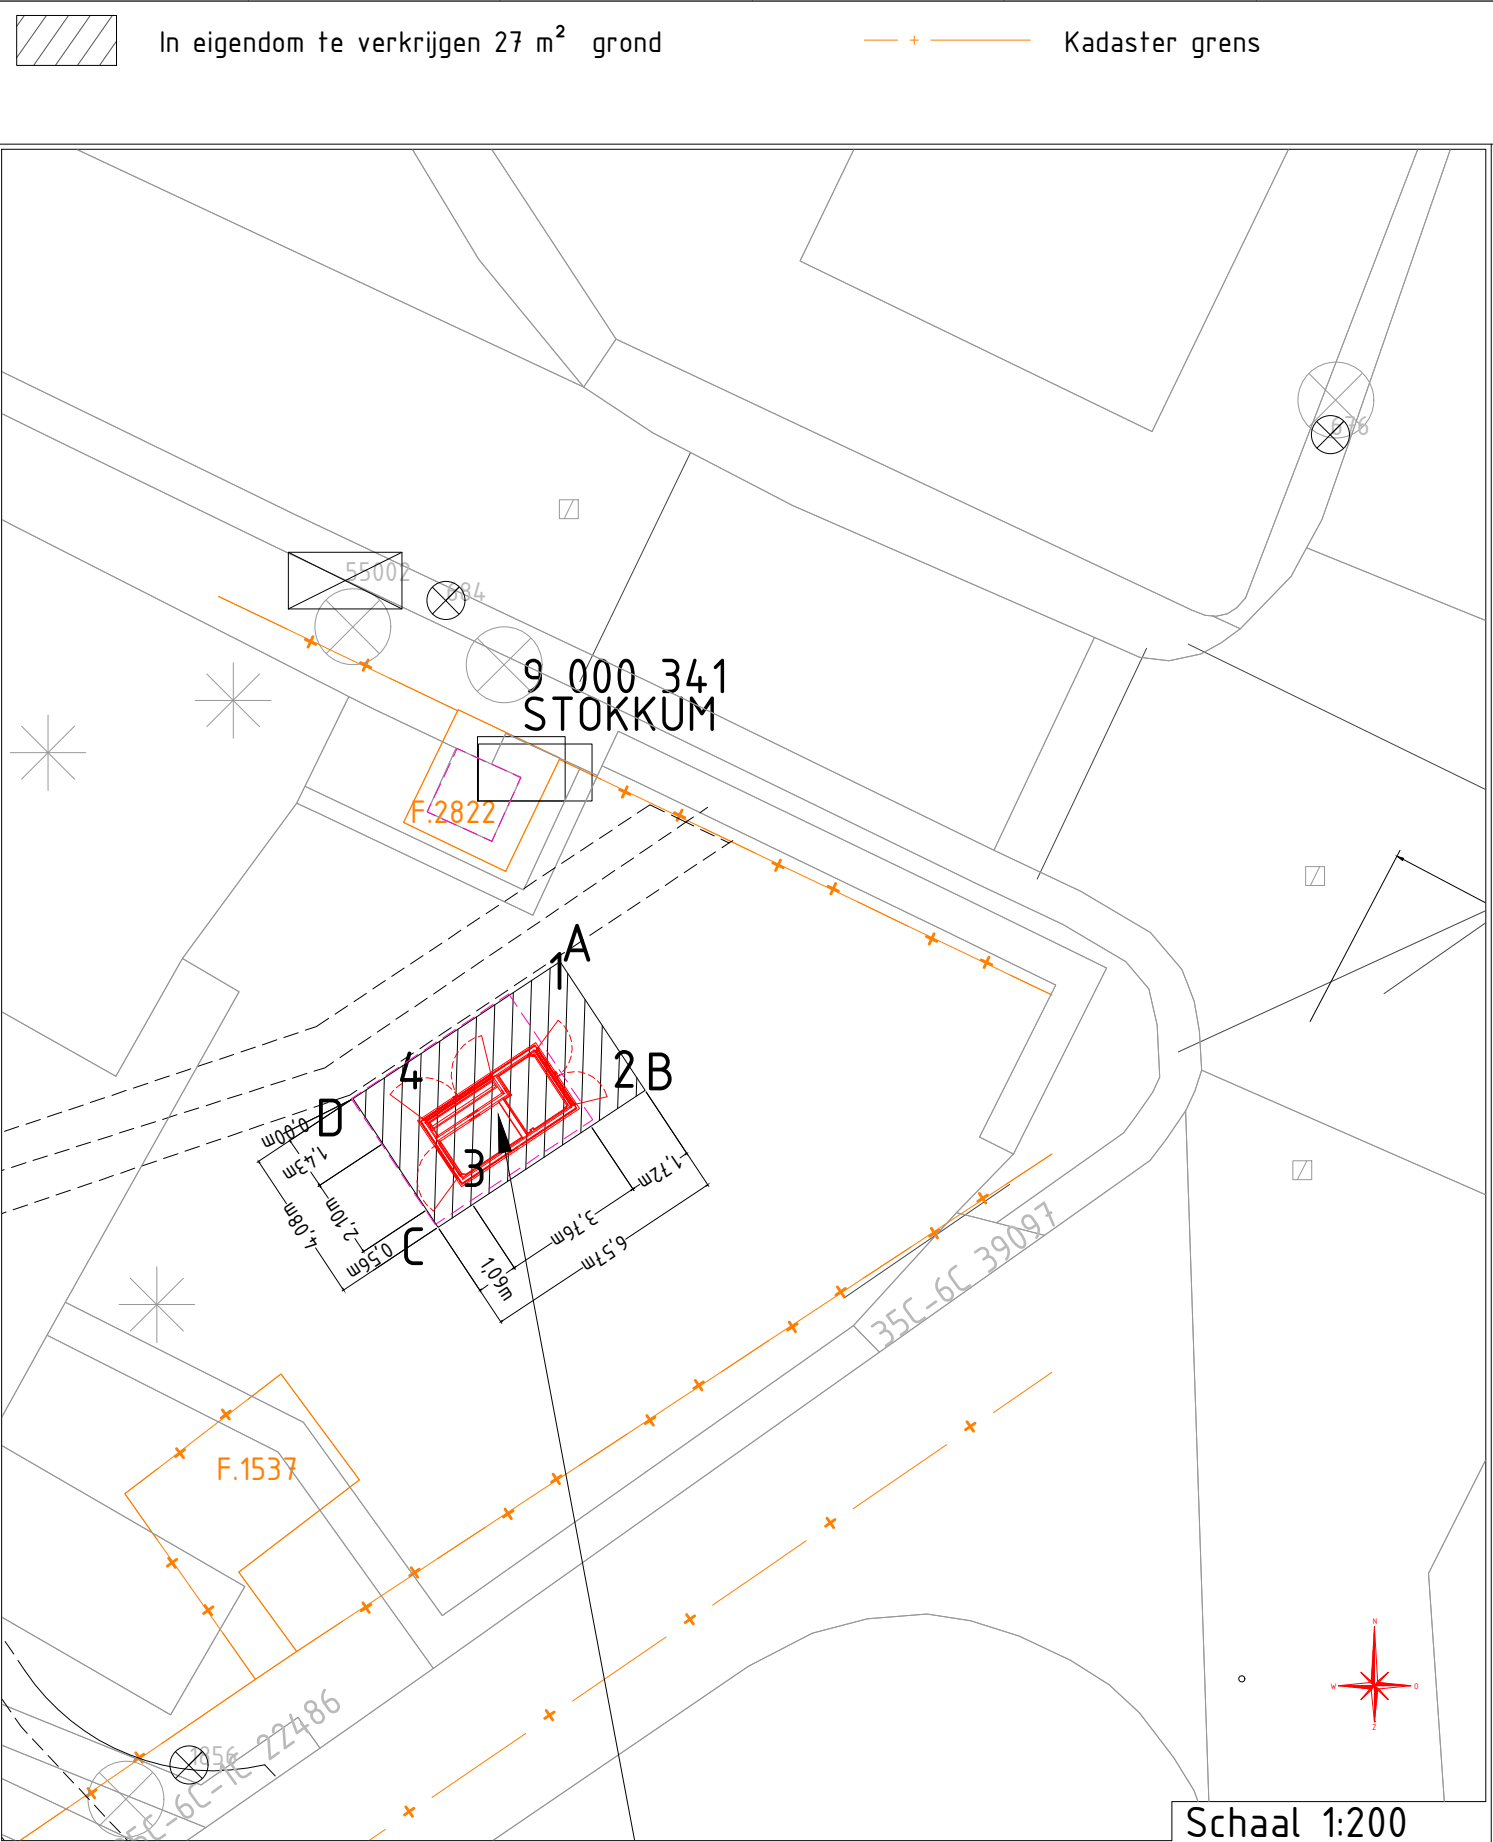

.\. Behuizing nr. 0 204 648 Stationstekening ELTENSEWEG 8 TO / Alfén Pacto30				Beheerkaart :	
				Datum : 1-4-2026	
				Status : Uitvoering	
				Schaal : 1:200/1:1000	
				Discipline : E-LS	
liander onderdeel van alliander	Gemeente: Montferland			Blad nr: 1/2	Formaat: A3
	Get. : Stefan Kuiperij			Datum: 01-04-2026	
	Wijz. A :			Datum:	Par.:
	Wijz. B :			Datum:	Par.:
	Wijz. C :			Datum:	Par.:
	Engineer : Stefan Kuiperij			Tel. nr : 06-48514533	
			Case nr:		0326041